Exhibit B - Proposed Development Plans

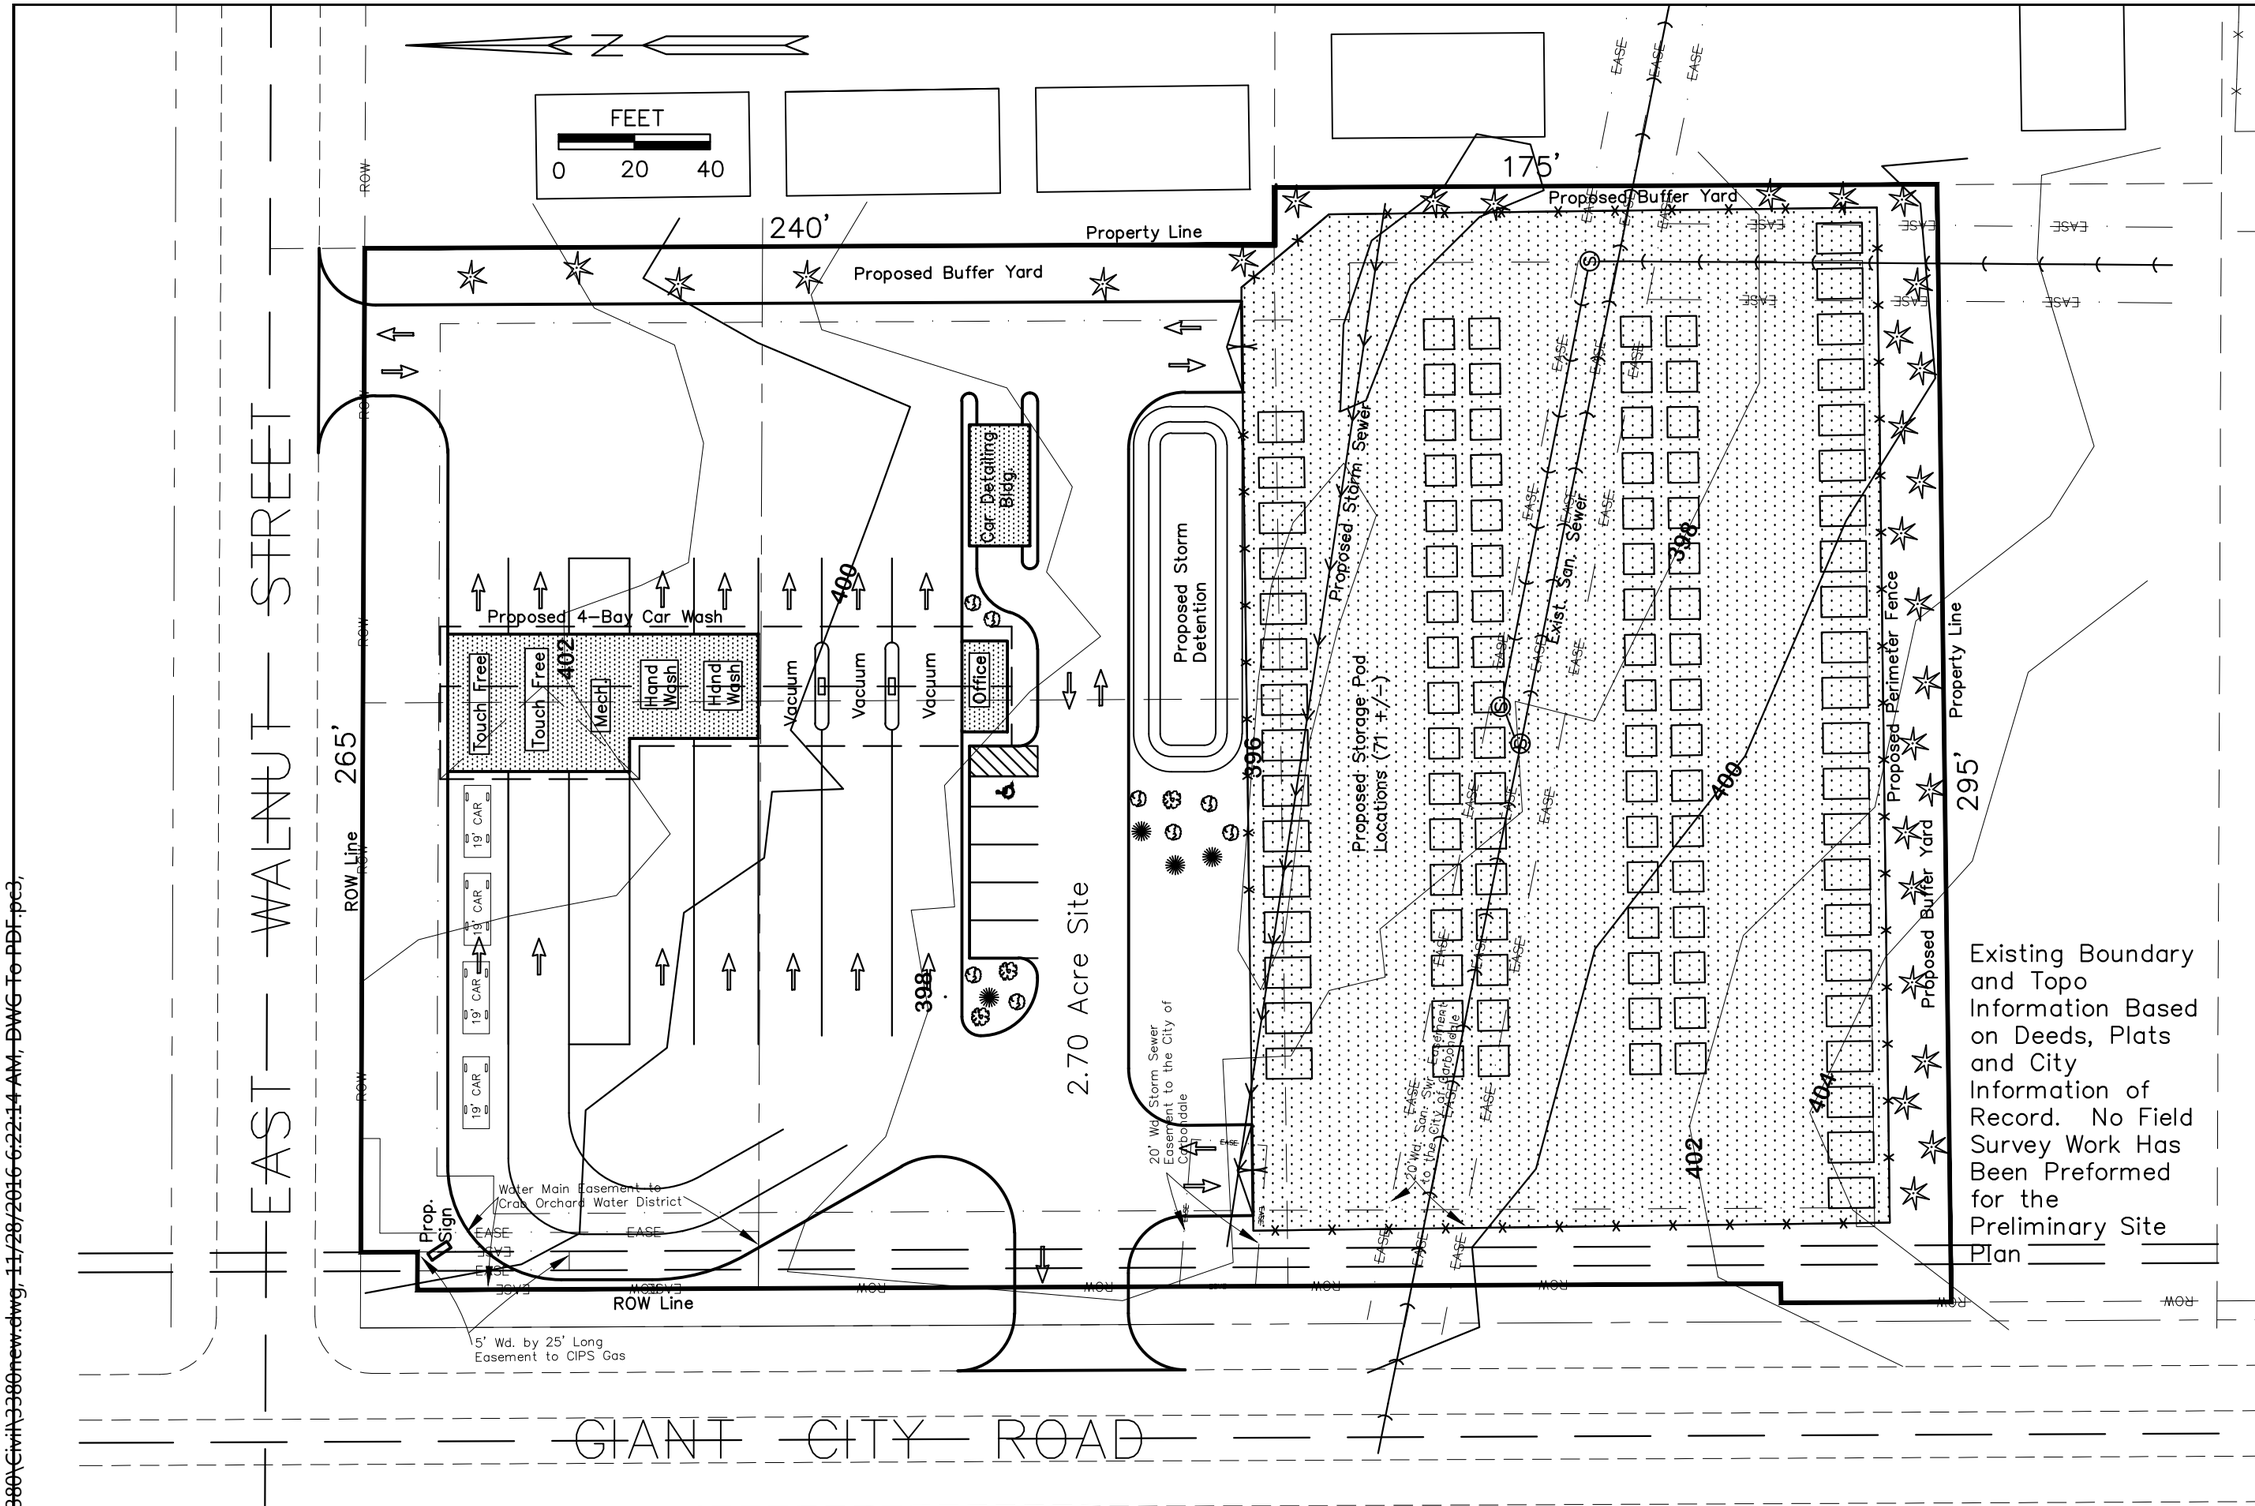

Existing Boundary and Topo Information Based on Deeds, Plats and City Information of Record. No Field Survey Work Has Been Preformed for the Preliminary Site Plan

Sheet Title: Preliminary Site Layout

Project Title: Greg Cook
Parcel Nos. 15-23-176-001, 002 and 013
Carbondale, IL

ASATURIAN EATON and Associates P.C.
ENGINEERING and LAND SURVEYING
1440 Old West Main, P.O. Box 369, Carbondale, IL 62903

JOB NO: 3380
DRAWN BY: re
DATE: 11-28-16
REVISIONS:

1

OF 1 SHEETS

E:\3380\Civil\3380new.dwg, 11/28/2016 6:22:14 AM, DWG To PDF.pc3,
1:1