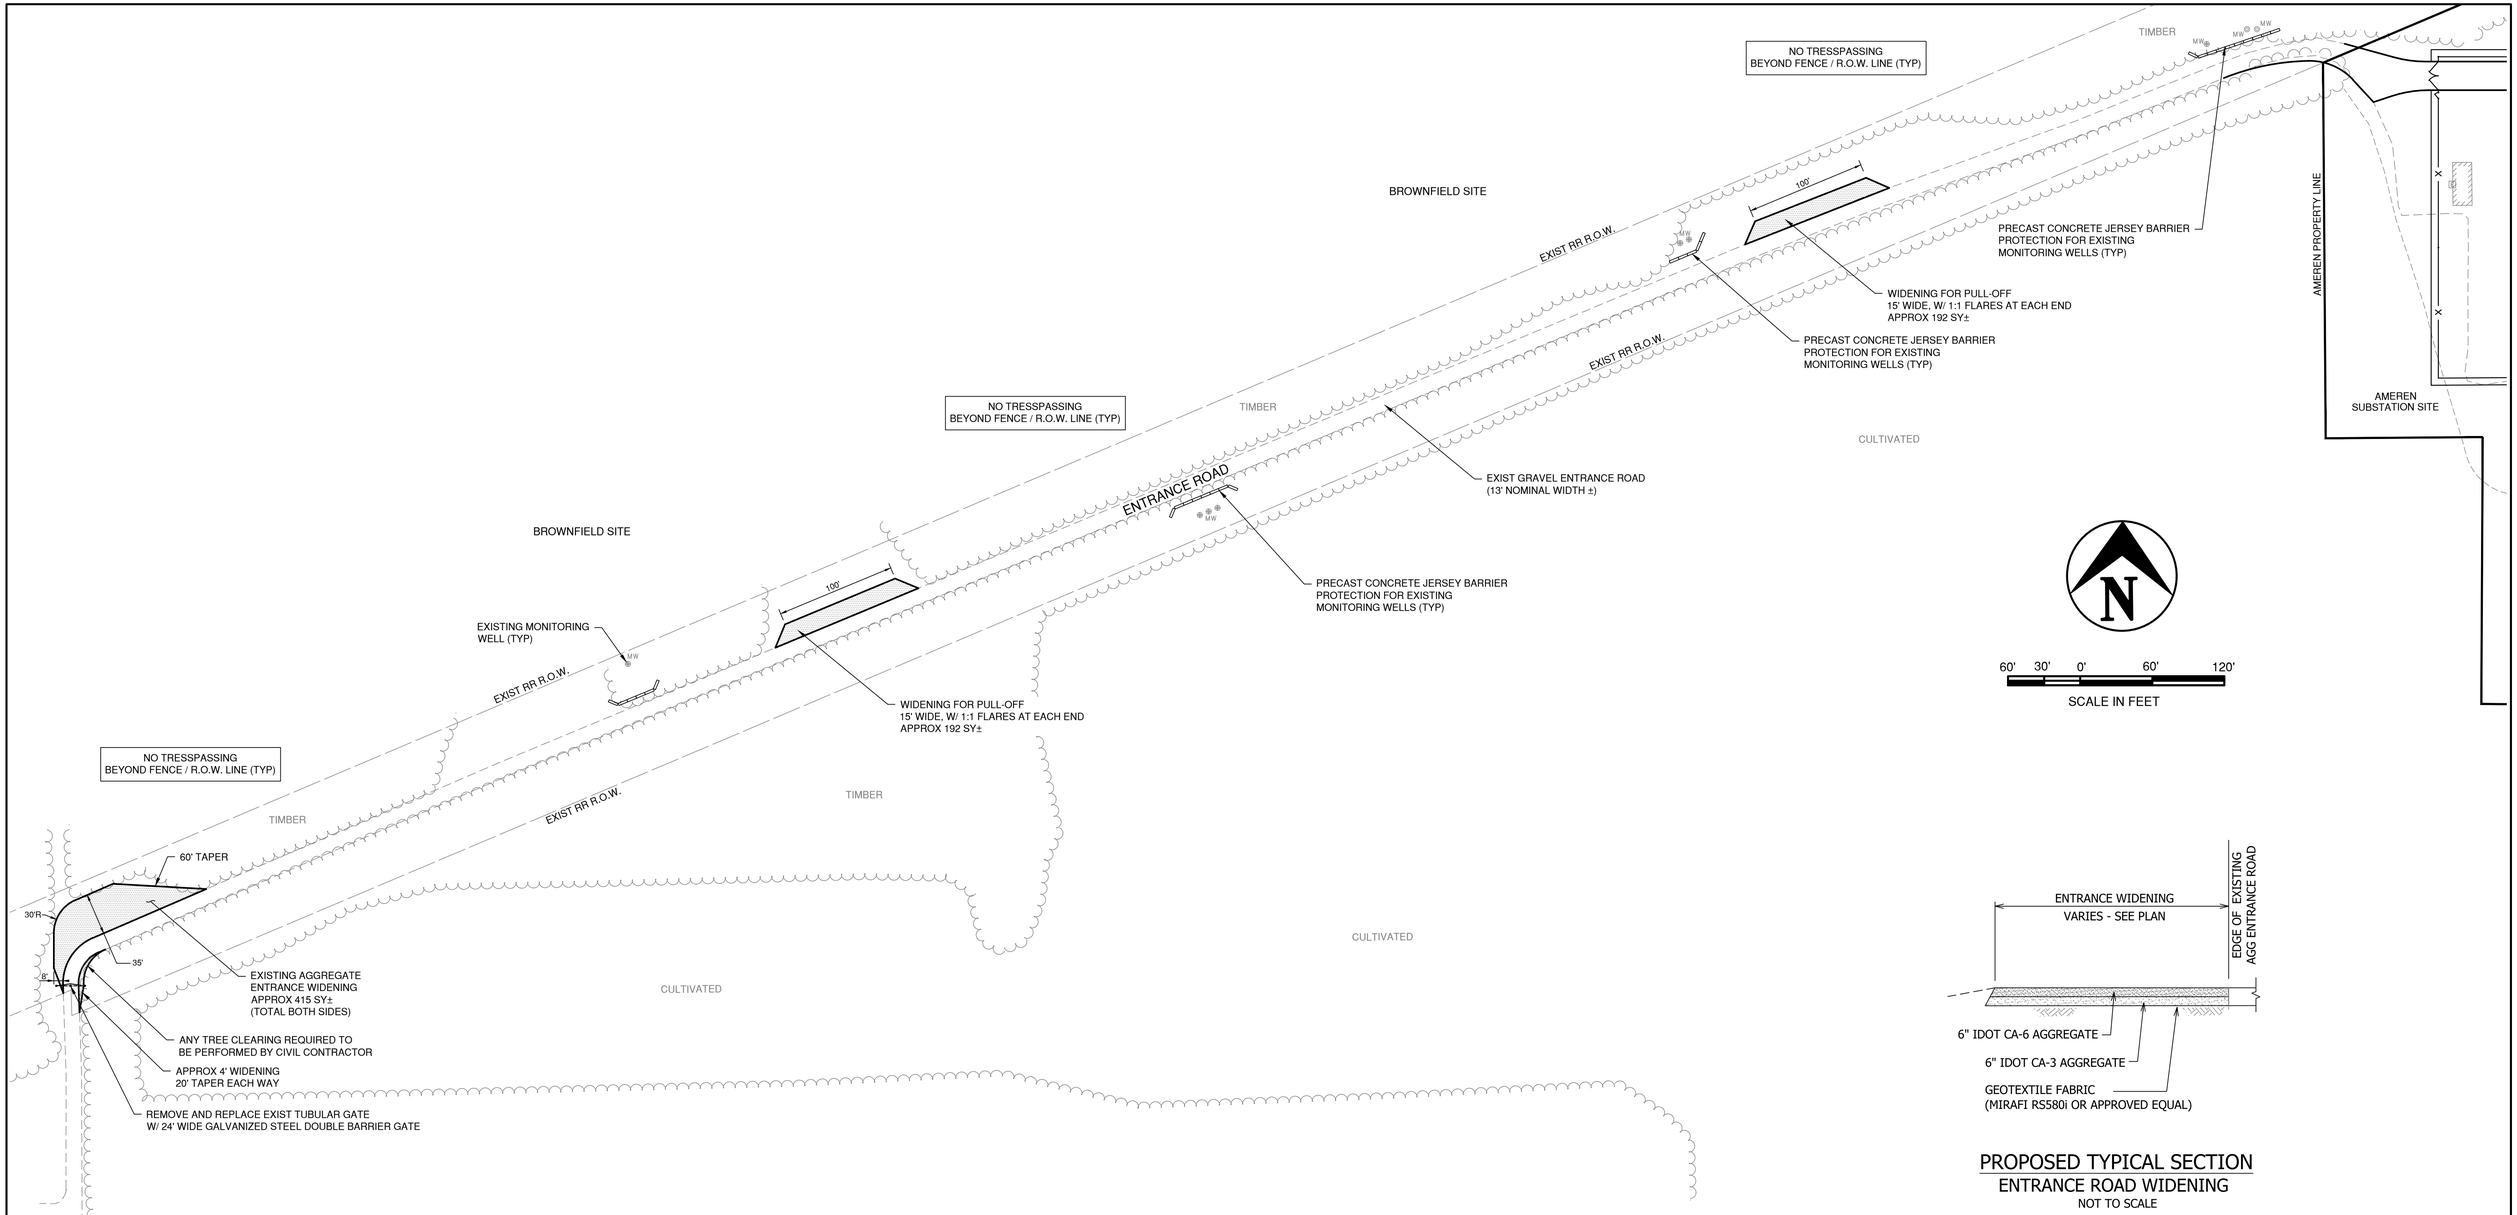

PROPOSED TYPICAL SECTION
ENTRANCE ROAD WIDENING
NOT TO SCALE

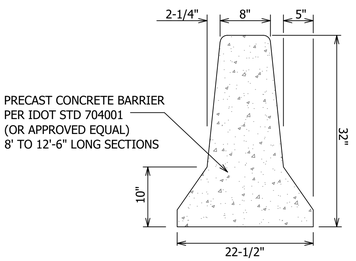

TYPICAL PRECAST CONCRETE JERSEY BARRIER
NOT TO SCALE

REFERENCE DRAWINGS:

TOPOGRAPHIC SURVEY	CDNE-V-000002-001
GRADING PLAN	CDNE-C-000003-001
SITE & DRAINAGE PLAN	CDNE-C-000005-001
ROADWAY, SURFACING & FENCE	CDNE-C-000009-001

JOSEPH F. MILLER
062-053323
REGISTERED
PROFESSIONAL
ENGINEER
OF
ILLINOIS
Date: 05/17/22 Ren Date: 11/30/23

APPROVED FOR CONSTRUCTION
REV. 000A0 DATE: 04/01/22
JOB No. A454376
PROJECT ENGINEER: NES

REV	DATE	DRF	DESCRIPTION		ENG	RVW	APPD
000A	04/01/22	JFM	ISSUED FOR CONSTRUCTION	A454376	JFM	CJS	NES
000A1	05/11/22	JFM	ADD EX. MONITORING WELL LOCATIONS & BARRIERS	A454376	JFM	CJS	NES

NOTICE OF LIMITATION OF LIABILITY
THE RESPONSIBILITY OF THE UNDERSIGNED ENGINEER IS LIMITED TO THE DESIGN WORK SHOWN ON PROJECT DRAWINGS AND DOCUMENTS BEARING HIS/HER SIGNATURE OR INITIALS. HE/SHE DOES NOT HAVE AUTHORITY OVER THE PROJECT AS A WHOLE. THE UNDERSIGNED EXPRESSLY DISCLAIMS ANY LIABILITY OR RESPONSIBILITY FOR ANY WORK DONE IN ANY SUBSEQUENT REVISIONS AND FOR ANY OTHER DOCUMENTS ASSOCIATED WITH THE PROJECT WHICH DO NOT BEAR HIS/HER SEAL, SIGNATURE OR INITIALS, OR ANY COMBINATION THEREOF.
ALL RIGHTS RESERVED. THIS DRAWING MAY NOT BE REPRODUCED, USED OR ALTERED IN ANY WAY, IN WHOLE OR IN PART, WITHOUT THE PRIOR EXPRESS WRITTEN CONSENT OF AMEREN.
COPYRIGHT 2022 AMEREN

Ameren

OFF-SITE ENTRANCE PLAN

CARBONDALE SUBSTATION — LOC: CDNE

DFR: DGS	DATE: 04/01/22	SCALE: 1" = 60'	SUB CLASS:
ENG: DGS		DRAWING NUMBER	REV
RVW: JFM		CDNE-C000006-01	000A1
APPD:NES			

CDNE-C-000006-001

24 x 36 (Arch1)